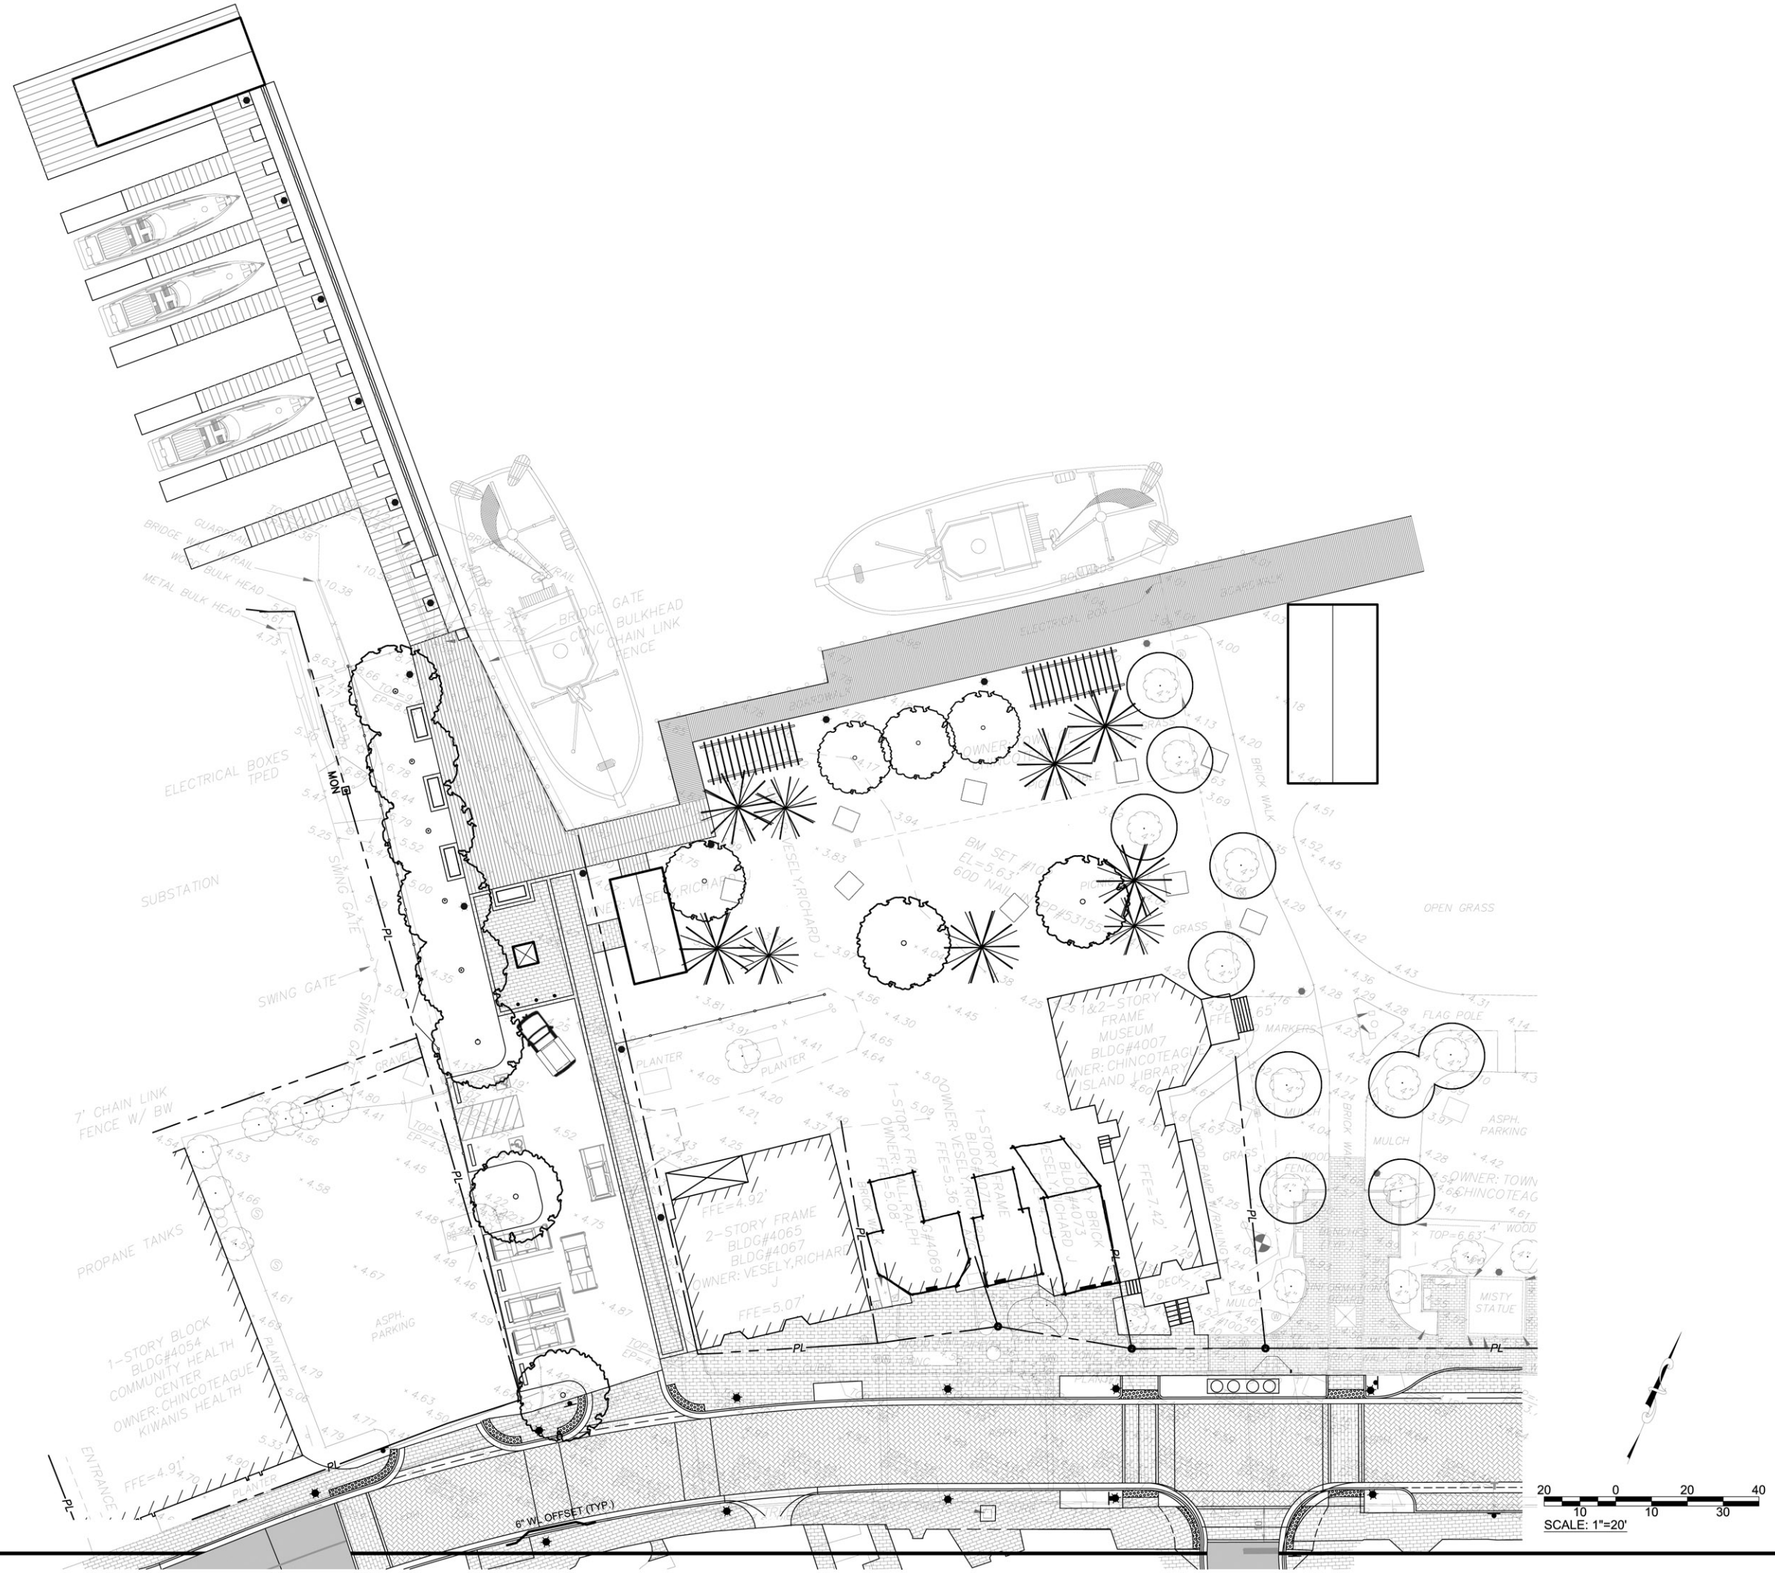

LANDSCAPE ARCHITECTURE PLANNING
LandStudio
PROFESSIONAL CORPORATION

5750 CHESAPEAKE BOULEVARD
SUITE 203A
NORFOLK, VA 23513
PHONE: (757) 858-8585
FAX: (757) 858-2070
www.landstudiopc.com

CIVIL

SURVEYOR

OTHER

OFFICIAL SEAL

LANDSTUDIO, PC © 2012

TOWN OF CHINCOTEAGUE SITE IMPROVEMENTS

MAIN STREET CORRIDOR
CHINCOTEAGUE, VIRGINIA

PRELIMINARY EXHIBIT

No.	Revision/Issue	Date

Project Name and Address:
TOWN OF CHINCOTEAGUE
SITE IMPROVEMENTS
MAIN STREET CORRIDOR
CHINCOTEAGUE, VIRGINIA

Project #	
Designer:	BWS
Drafter:	JJH
Checked:	BWS
Approved:	BWS
Date:	3/1/2012
Scale:	1"=20'

Sheet:
L-0.0
1 OF 1

L:\LANDSTUDIO\PROJECTS\11025 Chincoteague DCR Grant Assistance\Drawings\Xref's & Inserts\2011-9-22 LS Revised Town of Chincoteague C-1-C68X (spc2).dwg, Model, 3/1/2012 3:37:57 PM, 36X24, 1:20

L:\LANDSTUDIO\PROJECTS\11025 Chincoteague DCR Grant Assistance\Drawings\L-Sheets\Prelim. Plan.dwg, L-0.0, 3/1/2012 11:55:16 AM, 36X24, 1:1